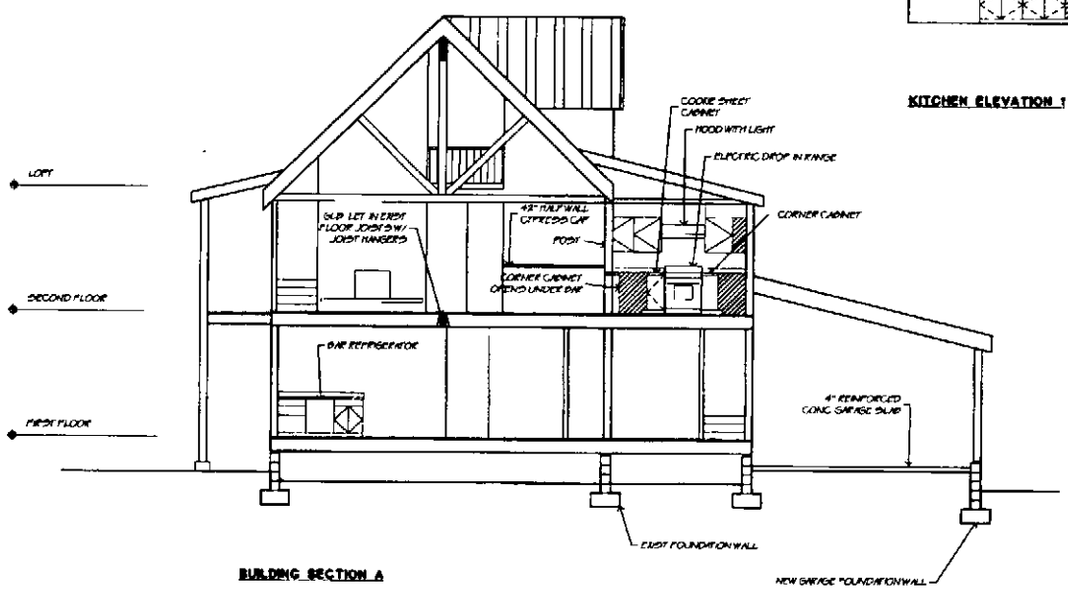

BUILDING SECTION A

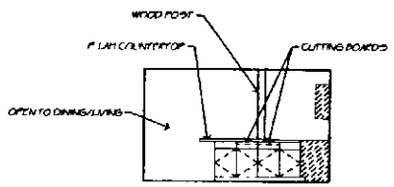

KITCHEN ELEVATION 1

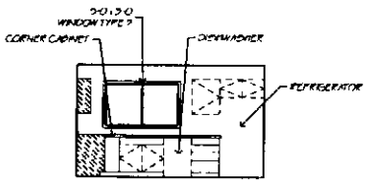

KITCHEN ELEVATION 2

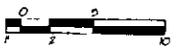

HOME ADDITION		
DATE 15sep2000	Lot 9 Orchard, Maple	DRAWN BY JCH
SCALE 1/4"=1'-0"	BUILDING SECTION	SHEET of 6 6

PENGAD-Bayonne, N. J.
GOVERNMENT EXHIBIT 132